NOTES:
1) SOME ALTERATIONS/ADJUSTMENTS TO THE TRIM CAVITY MAY BE NEEDED.
2) FOR SL6 STRIKE PREPARATION, IF FUNCTION REQUIRES, SEE DP-395.
3) SOME DOOR PREP ALTERATIONS/ADJUSTMENTS TO THE TRIM CAVITY MAY BE NEEDED.

NOT TO SCALE

Description: SL6 x OL (OVAL) DOOR PREP	TOLERANCES UNLESS OTHERWISE SPECIFIED: X.X (METRIC)= ±0.5 X.XX(METRIC)= ±0.15 0.00"(UNIFIED)= ±.015" 0.000"(UNIFIED)= ±.005"
FR International™ 1011 3rd Avenue S.W. Carmel, IN. 46032	
Rev. Date:	

Drawing No:	DP-411
Drawn By:	JWB
Orig.Date	05-09-23
Rev.:	

DOOR PREP

NOT TO SCALE

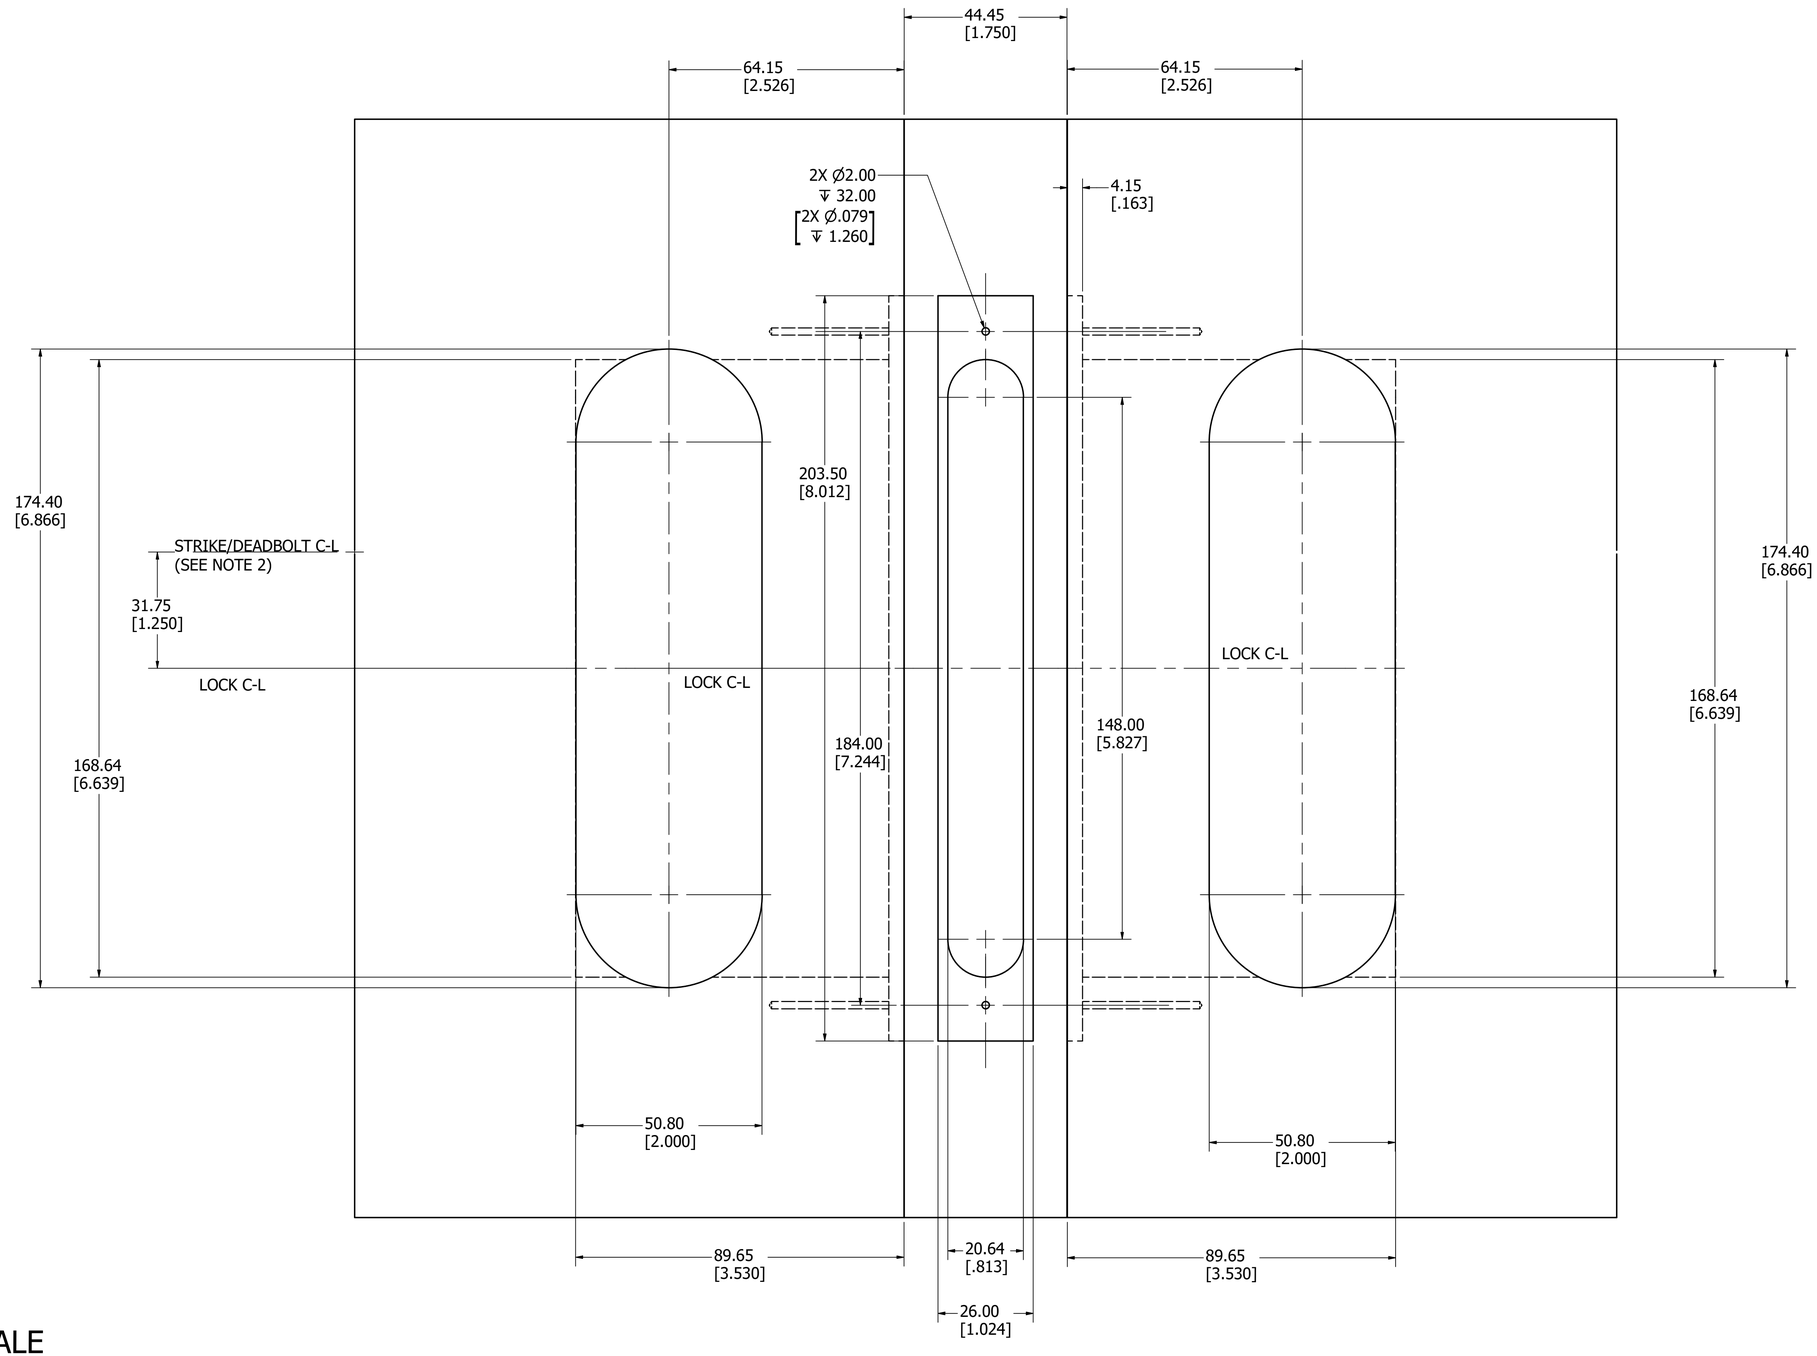

NOT TO SCALE

NOT TO SCALE